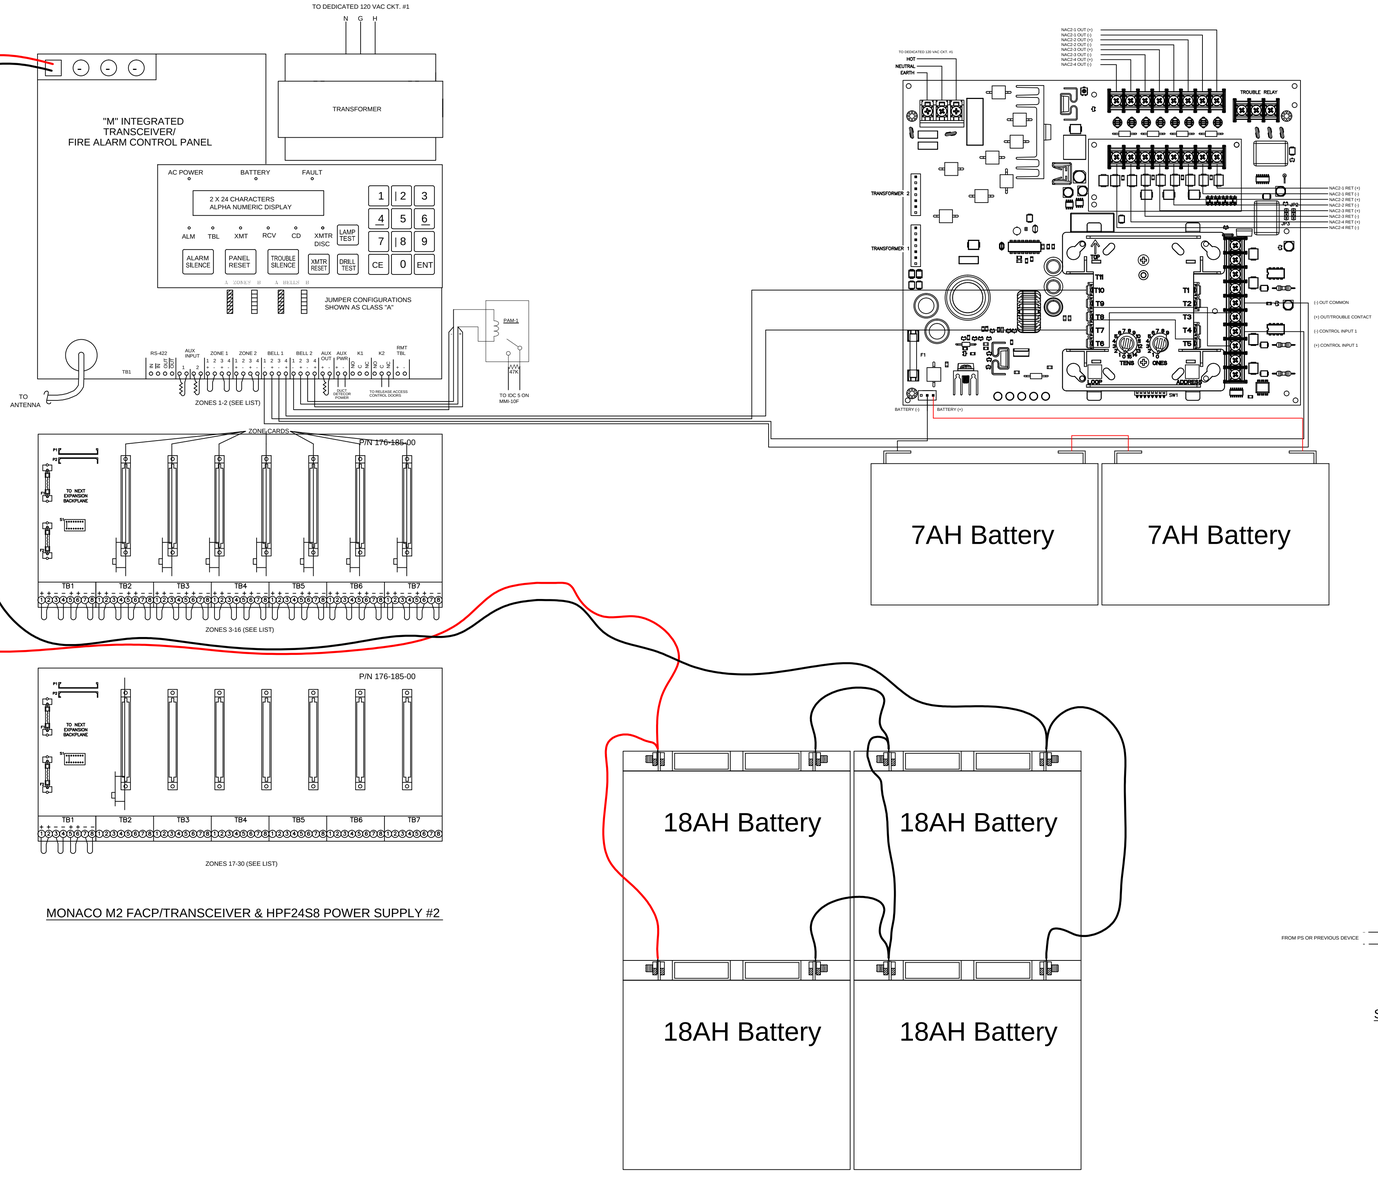

MONACO M2 FACP/TRANSCEIVER & HPF24S8 POWER SUPPLY #2

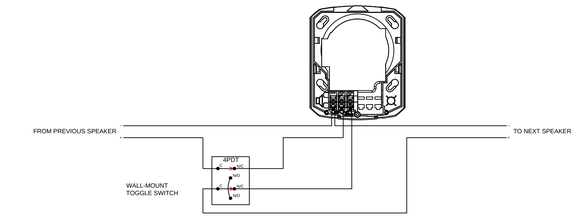

SPEAKER CUT-OFF FOR ROOMS 114, 116 & 117

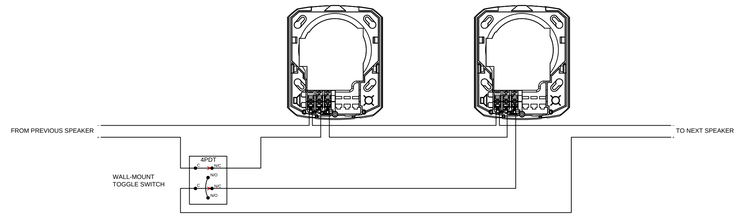

SPEAKER CUT-OFF FOR ROOM 104

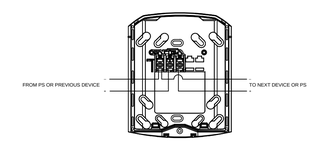

SW SERIES STROBES

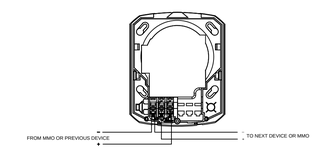

SP SERIES SPEAKERS

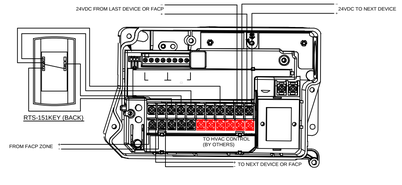

D4120 DUCT DETECTOR WITH RTS-151KEY TEST SWITCH

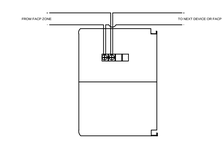

MS-7 MANUAL PULL STATION

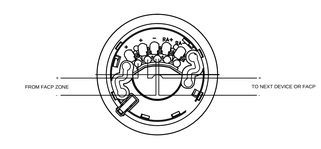

723-340-01 SMOKE DETECTOR BASE

SUBMITTALS or AS-BUILTS

NO.	DATE	REVISIONS & DESCRIPTION

Drawings Reviewed / Approved By:

State Lice #

208 NW 142nd Street
Edmond, OK 73013
Ph. 405.254.5030 Fax. 405.254.5031

FIRE SYSTEMS DESIGN GROUP

Project:
SUM LARGE CORP.
343 INDUSTRIAL BLVD.
KANSAS CITY, KS 84518

Date: 9/12/2011

Scale: NO SCALE

Drawn By: JQP

Page Description: WIRING DIAGRAMS II

SHEET NUMBER: FA-301